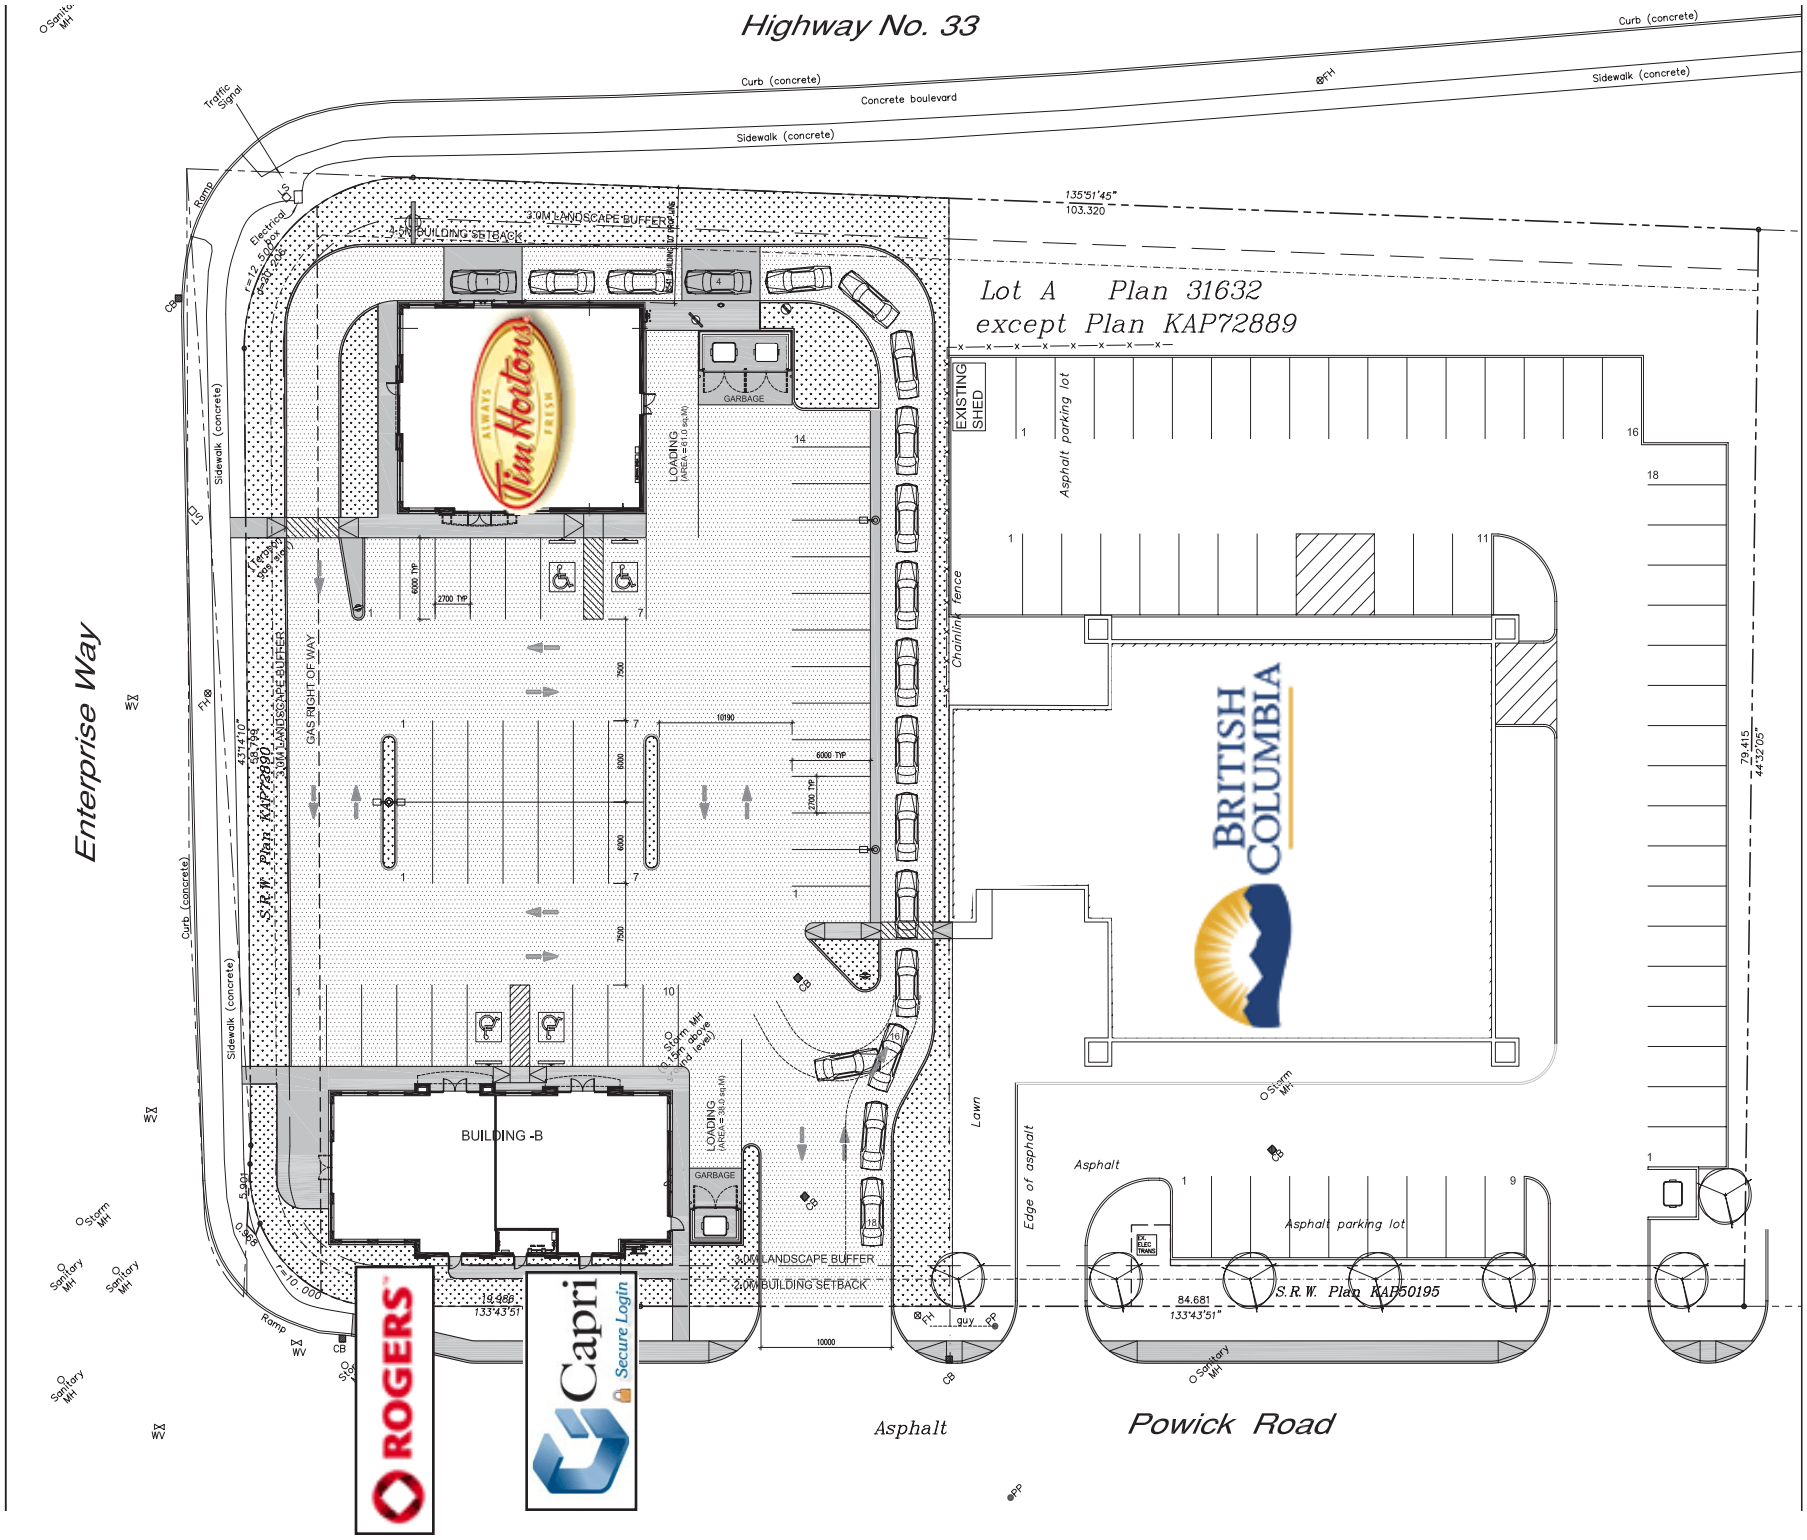
Highway No. 33
Curb (concrete)
Concrete boulevard
Sidewalk (concrete)
Traffic Signal
Ramp
Electrical
3.0M LANDSCAPE BUFFER
3.0M BUILDING SETBACK
Lot A Plan 31632
except Plan KAP72889
EXISTING SHED
Asphalt parking lot
Chainlink fence
GARBAGE
LOADING
GAS RIGHT OF WAY
S.R.W. Plan KAP72890
BUILDING -B
BRITISH COLUMBIA
Storm Mh
Lawn
Edge of asphalt
Asphalt
Asphalt parking lot
S.R.W. Plan KAP50195
Enterprise Way
Powick Road
ROGERS
Capri
Secure Login